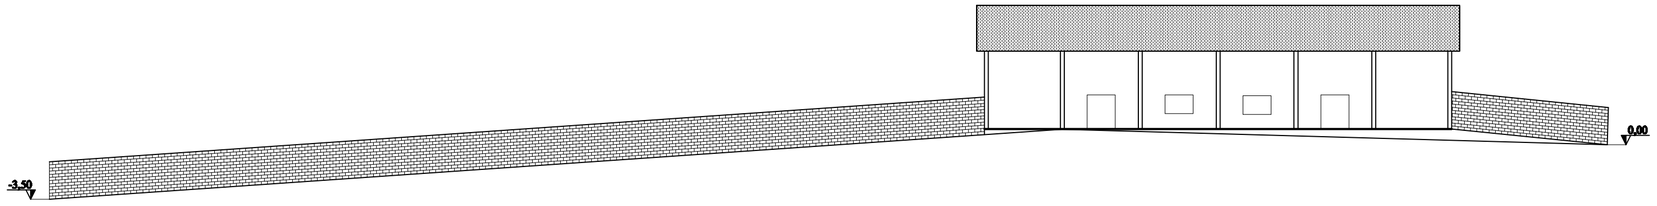
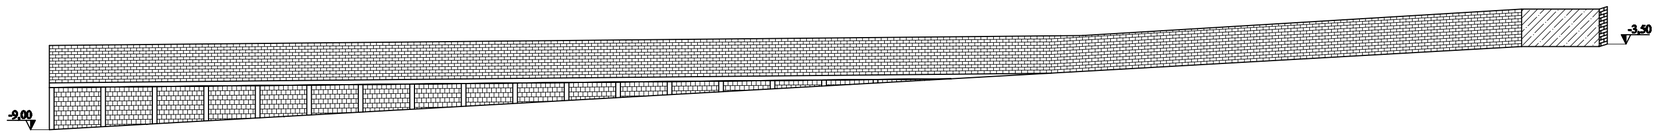
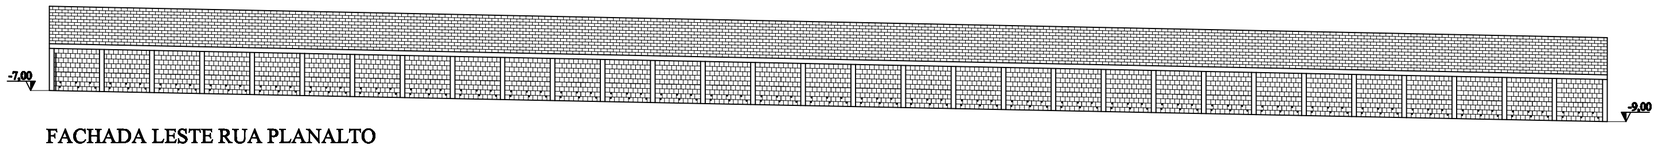
PRODUCED BY AN AUTODESK EDUCATIONAL PRODUCT



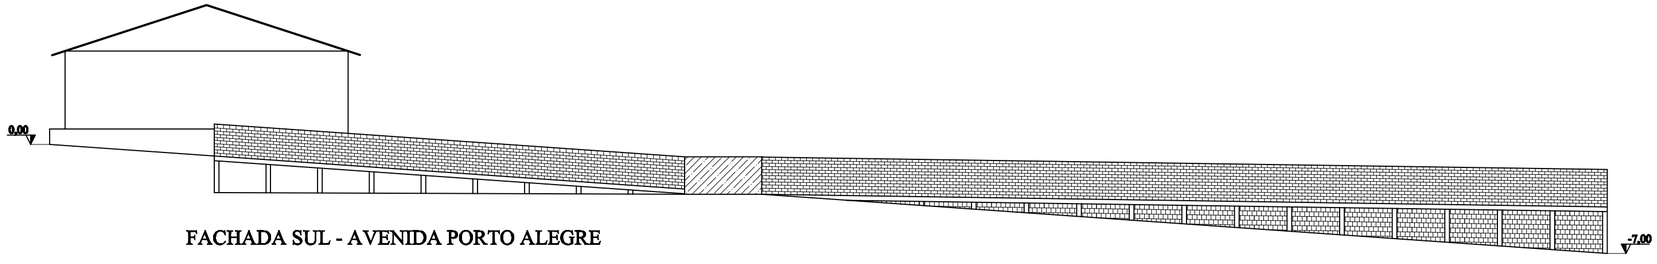

FACHADA OESTE - RUA CRUZ ALTA




FACHADA NORTE - RUA SANTA MARIA




FACHADA LESTE RUA PLANALTO




FACHADA SUL - AVENIDA PORTO ALEGRE

PRANCHA: 03

REMODELAÇÃO DO ESTÁDIO DO IPIRANGA

PRODUCED BY AN AUTODESK EDUCATIONAL PRODUCT

PRODUCED BY AN AUTODESK EDUCATIONAL PRODUCT